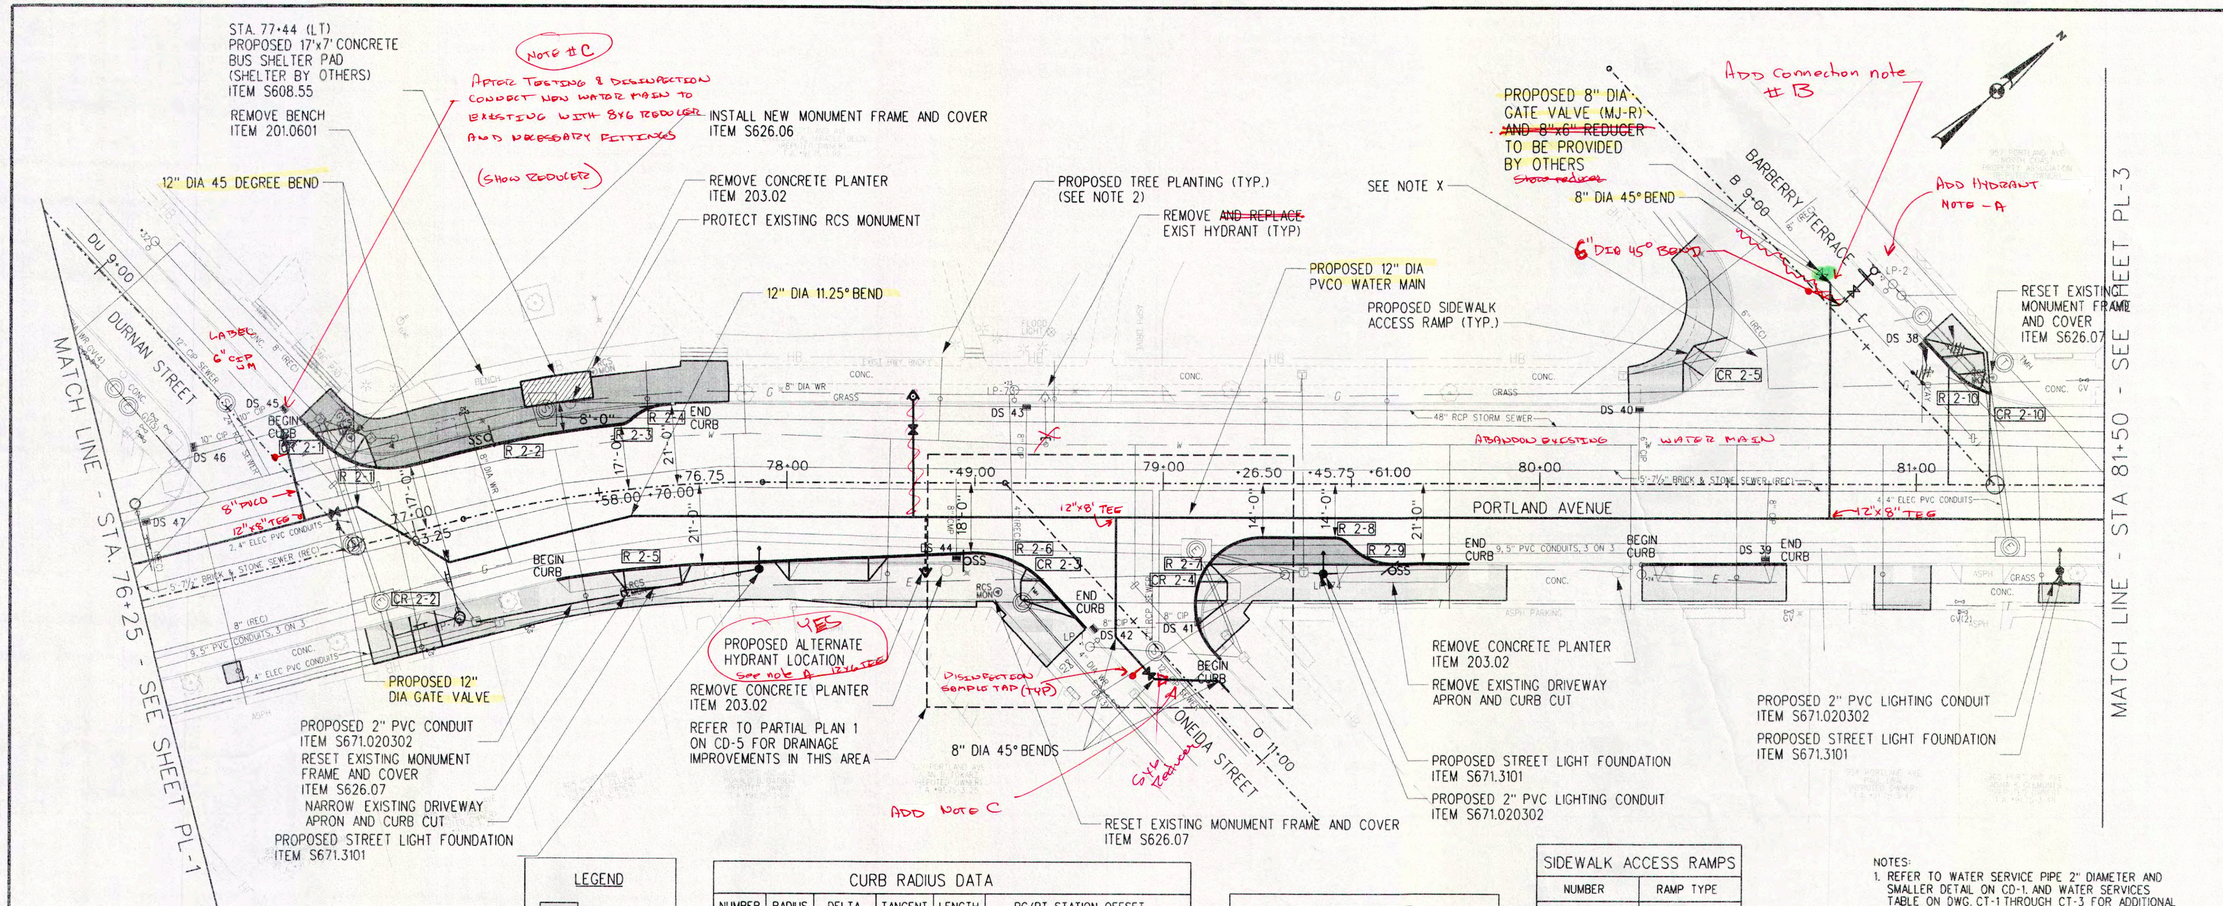

CURB RADIUS DATA					
NUMBER	RADIUS	DELTA	TANGENT	LENGTH	PC/PT STATION OFFSET
R 2-1	25'	119° 02'30"	14.71'	26.60'	76+81.12 29.9' / 77+02.91 17.0' LT
R 2-2	338'	172° 53'54"	28.57'	46.67'	77+13.33 17.0' / 77+57.57 17.0' LT
R 2-3	5'	146° 22'59"	1.59'	3.15'	77+57.68 17.0' / 77+60.58 18.0' LT
R 2-4	15'	142° 18'21"	5.46'	9.19'	77+60.58 18.0' / 77+70.62 21.0' LT
R 2-5	309'	172° 48'30"	19.42'	38.79'	76+44.86 21.0' / 76+76.75 21.0' RT
R 2-6	25'	131°05'24"	11.36'	21.34'	78+49.00 18.0' / 78+69.40 27.2' RT
R 2-7	18'	46° 45'01"	41.88	41.86'	79+15.59 46.7' / 79+26.50 14.0' RT
R 2-8	5'	135° 00'00"	2.07'	3.93'	79+45.75 14.0' / 79+49.23 15.5' RT
R 2-9	15'	134° 59'46"	6.21'	11.78'	79+50.37 16.6' / 79+60.98 21.0' RT
R 2-10	25'	151°35'13"	6.27'	12.33'	81+08.47 30.8' / 81+19.52 23.8' LT

CURB TABLE					
BEGIN			END		
STA.	SIDE	OFFSET	STA.	SIDE	OFFSET
76+77	LT	36.4'	77+72	LT	21.0'
77+33	RT	21.0'	78+82	RT	38.0'
79+15	RT	46.5'	79+81	RT	21.0'

SIDEWALK ACCESS RAMPS	
NUMBER	RAMP TYPE
CR 2-1	A
CR 2-2	C
CR 2-3	E
CR 2-4	E
CR 2-5	A
CR 2-6	E

REFER TO SIDEWALK ACCESS RAMP DETAILS ON CD-11

NOTES:
1. REFER TO WATER SERVICE PIPE 2" DIAMETER AND SMALLER DETAIL ON CD-1. AND WATER SERVICES TABLE ON DWG. CT-1 THROUGH CT-3 FOR ADDITIONAL INFORMATION.
2. FOR LOCATIONS AND SPECIES OF TREE PLANTINGS, REFER TO TREE PLANTING TABLE ON DWG. CT-5.
3. REFER TO INSERTION SLEEVE AND CUT-IN TEE ON EXISTING IRON PIPE DETAIL ON CD-2.
4. REFER TO EXISTING HYDRANT ASSEMBLY REMOVAL DETAIL ON CD-3.
5. REFER TO HYDRANT AND VALVE WITH NEW BRANCH DETAIL ON CD-3.
6. REFER TO INTERSECTION BUMP-OUT DETAIL ON CD-13.
7. WIDTH OF NEW SIDEWALK TO MATCH WIDTH OF EXISTING SIDEWALK.
8. RCS MONUMENT NO. 091750103 AT THE SOUTHWEST CORNER OF PORTLAND AVENUE AND BARBERRY TERRACE IS PAVED OVER NO WORK IS ANTICIPATED.

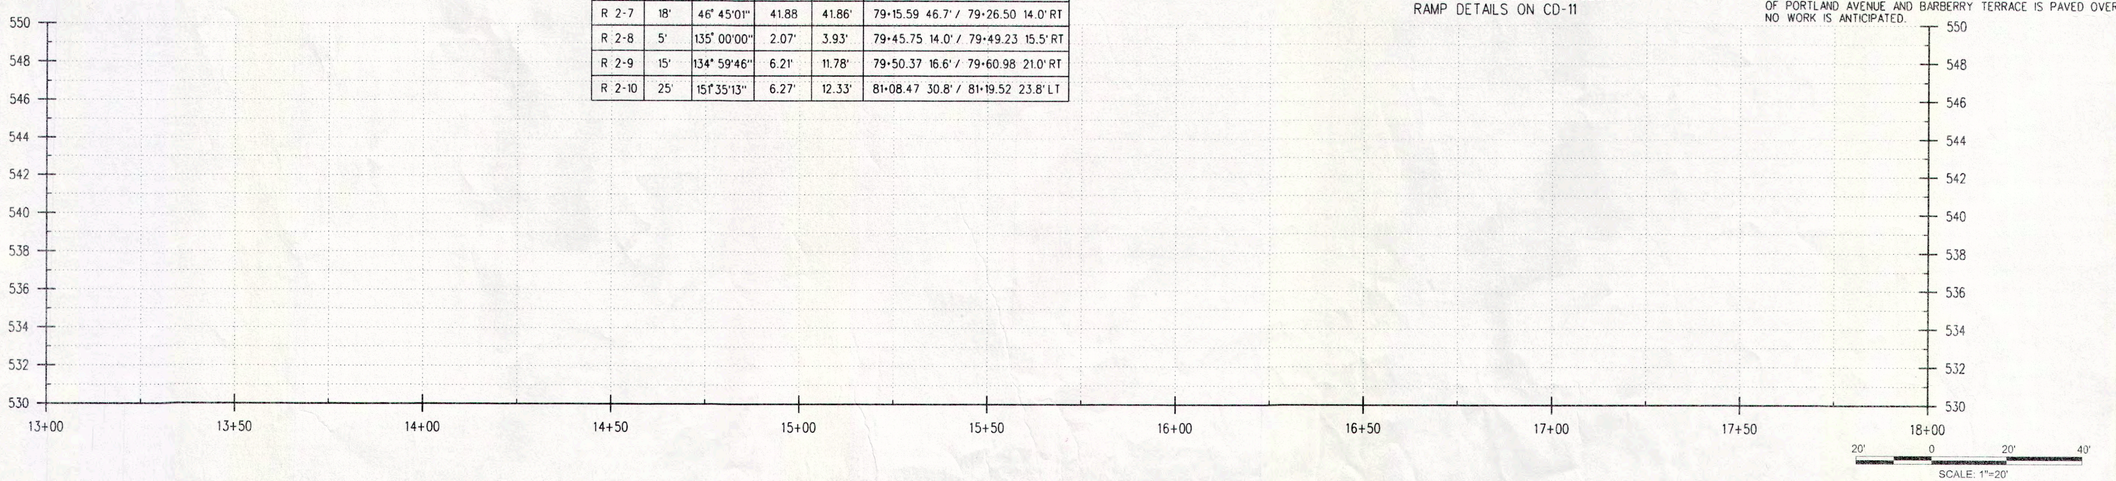

DATE: MAY 2015
SCALE: 1" = 20'
DESIGNED BY: PGW / CJL
DRAWN BY: KLO / MD2

REVISIONS

NO.	DATE	DESCRIPTION	BY

CITY OF ROCHESTER, NEW YORK
PORTLAND AVENUE REVITALIZATION

ROADWAY PLAN

COPYRIGHT © 2014 WENDEL

NO ALTERATION PERMITTED HEREON EXCEPT AS PROVIDED UNDER SECTION 7209 SUBDIVISION 2 OF THE NEW YORK STATE EDUCATION LAW. ALL ALTERATIONS SHALL BE ACCOMPANIED BY THE SEAL AND SIGNATURE OF A LICENSED ENGINEER, LAND SURVEYOR, ARCHITECT OR LANDSCAPE ARCHITECT MAKING SAID ALTERATION. ITEMS ALTERED BY ANY ALTERED BY" FOLLOWED BY A DESCRIPTION OF THE ALTERATIONS MADE.

wendel
100 Chestnut Street, Suite 1110
Rochester, NY 14604
www.wendelcompanies.com
Wendel WD Architecture, Engineering, Surveying and Landscape Architecture P.C.

DRAWING NO.
PL-2
SHEET 33 OF 44
WENDEL JOB NUMBER
22134062