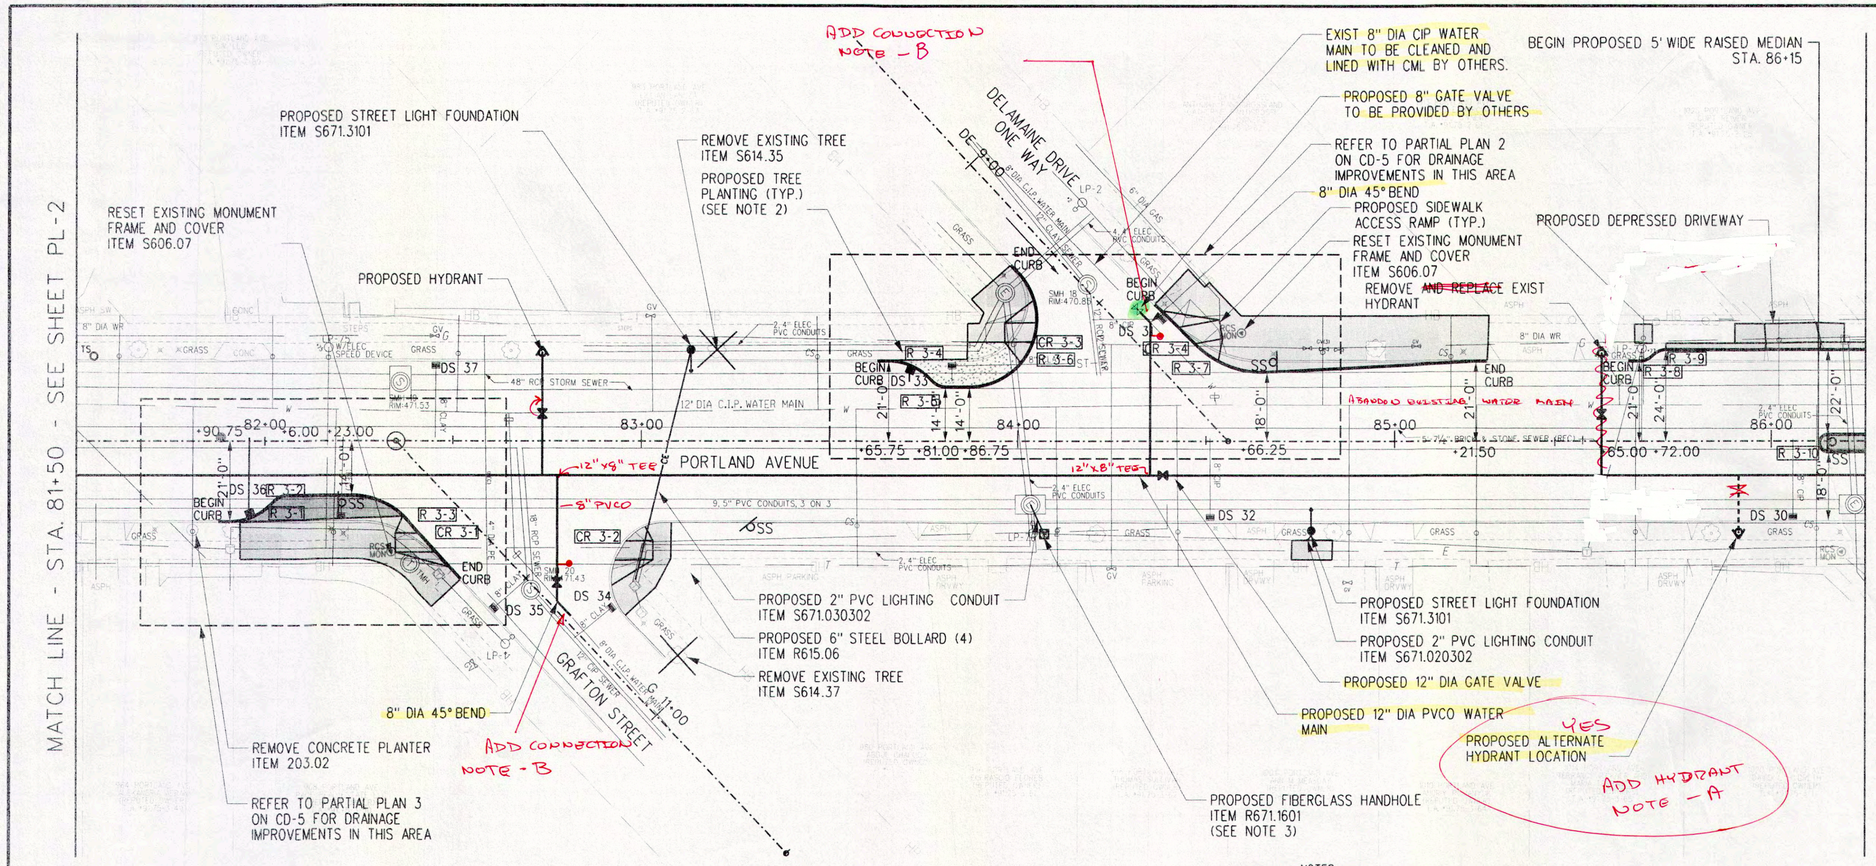

CURB TABLE					
BEGIN			END		
STA.	SIDE	OFFSET	STA.	SIDE	OFFSET
81+88	RT	21.0'	82+52	RT	36.3'
83+63	LT	21.0'	83+98	LT	46.3
84+36	LT	37.0'	85+25	LT	21.0'
85+62	LT	21.0'	86+96	LT	21.0'

SIDEWALK ACCESS RAMPS	
NUMBER	RAMP TYPE
CR 3-1	E
CR 3-2	E
CR 3-3	E
CR 3-4	E

REFER TO SIDEWALK ACCESS RAMP DETAILS ON CD-11

CURB RADIUS DATA					
NUMBER	RADIUS	DELTA	TANGENT	LENGTH	PC/PT STATION OFFSET
R 3-1	15'	134° 59'39"	6.18'	11.78'	81+90.77 21.0' / 82+01.38 16.5' RT
R 3-2	5'	135° 00'00"	2.21'	3.93'	82+02.43 15.5' / 82+05.96 14.0' RT
R 3-3	20'	132° 40'16"	8.32'	16.12'	82+23.09 14.0' / 82+37.20 19.8' RT
R 3-4	15'	135° 00'00"	6.21'	11.78'	83+65.66 16.4' / 83+76.31 21.0' LT
R 3-5	5'	135° 00'00"	2.07'	3.93'	83+77.28 15.5' / 83+80.82 14.0' LT
R 3-6	18'	44° 26'58"	43.17'	41.89'	83+87.17 14.0' / 83+00.26 44.4' LT
R 3-7	25'	133° 11'14"	10.74'	20.29'	84+47.61 24.7' / 84+66.12 18.0' LT
R 3-8	5'	135° 00'00"	2.07'	3.93'	85+64.92 21.0' / 85+68.52 22.2' LT
R 3-9	5'	134° 59'46"	1.94'	3.70'	85+68.63 22.4' / 85+71.95 24.0' LT
R 3-10	2.5'	N/A	N/A	7.85'	86+15.00 2.0' LT / 86+15.00 3.0' RT

NOTES:
1. REFER TO WATER SERVICE PIPE 2" DIAMETER AND SMALLER DETAIL ON CD-1 AND WATER SERVICES TABLE ON DWG. CT-1 THROUGH CT-3 FOR ADDITIONAL INFORMATION.
2. FOR LOCATIONS AND SPECIES OF PROPOSED TREE ANTINGS, EFER TO TREE PLANTING TABLE ON DWG. CT-5.
3. FOR FUSING, COORDINATE WITH RG&E.
4. REFER TO CATHODIC PROTECTION TEST STATION FOR METALLIC WATER PIPE OR FITTING DETAIL ON CD-2. UTILIZE ANODE. TO BE PROVIDED FOR WATER SERVICE CONNECTION REPLACEMENT TO 957 PORTLAND AVE. COORDINATE LOCATION OF TEST STATION WITH OWNER IN THE FIELD.
5. REFER TO INTERSECTION BUMP-OUT DETAIL ON CD-13.
6. WIDTH OF NEW SIDEWALK TO MATCH WIDTH OF EXISTING SIDEWALK

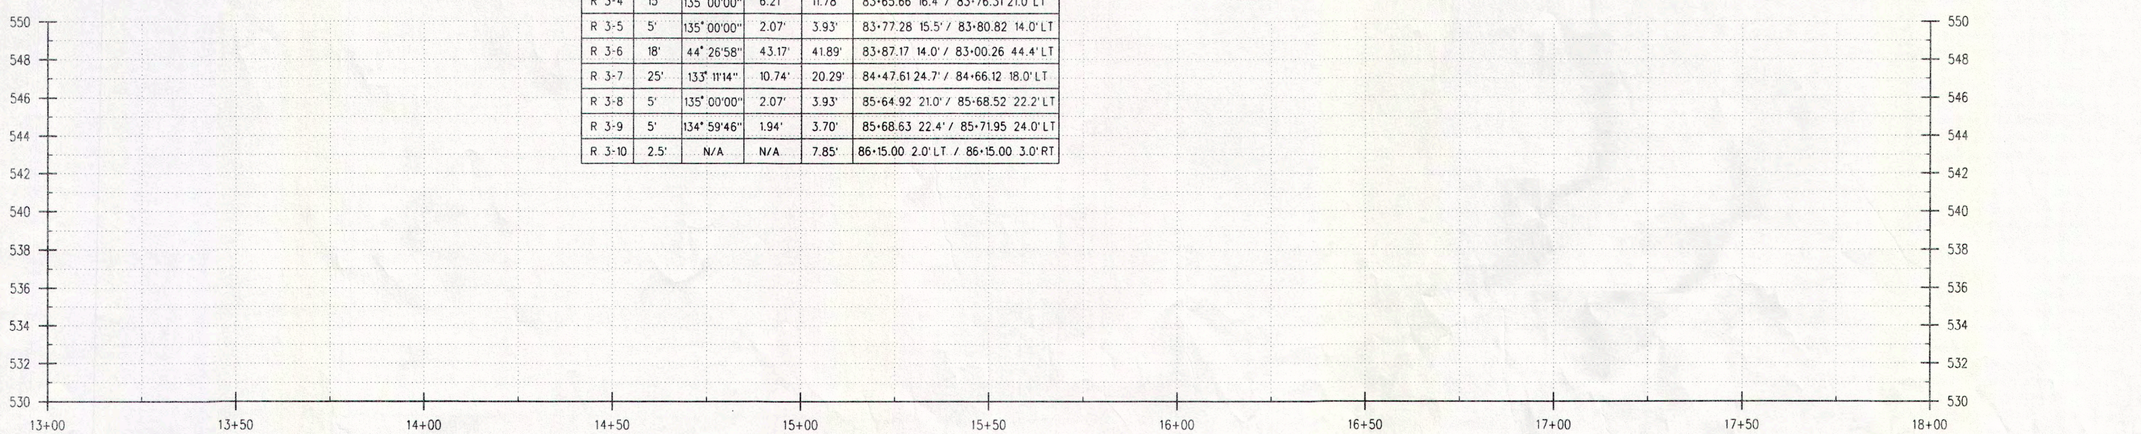

20' 0 20' 40'
SCALE: 1"=20'

DATE: MAY 2015
SCALE: 1" = 20'
DESIGNED BY: PGW / CJL
DRAWN BY: KLO / MD2

REVISIONS

NO.	DATE	DESCRIPTION	BY

CITY OF ROCHESTER, NEW YORK
PORTLAND AVENUE REVITALIZATION

ROADWAY PLAN

COPYRIGHT © 2014 WENDEL

NO ALTERATION PERMITTED UNDER ON EXCEPT AS PROVIDED UNDER SECTION 7209 SUBDIVISION 2 OF THE NEW YORK STATE EDUCATION LAW. ALTERATIONS SHALL BE ACCOMPANIED BY THE SEAL AND SIGNATURE OF THE ENGINEER, LANDSCAPE ARCHITECT OR LANDSCAPE ARCHITECT MAKING SAID ALTERATION. WITH THE ADDITION OF THE WORDS "ALTERED BY" FOLLOWED BY DESCRIPTION OF THE ALTERATIONS MADE.

wendel
100 Chestnut Street, Suite 1150
Rochester, NY 14604
www.wendelcompanies.com
Wendel WD Architecture, Engineering, Surveying and Landscape Architecture P.C.

DRAWING NO.
PL-3
SHEET 34 OF 44
WENDEL JOB NUMBER
22134062