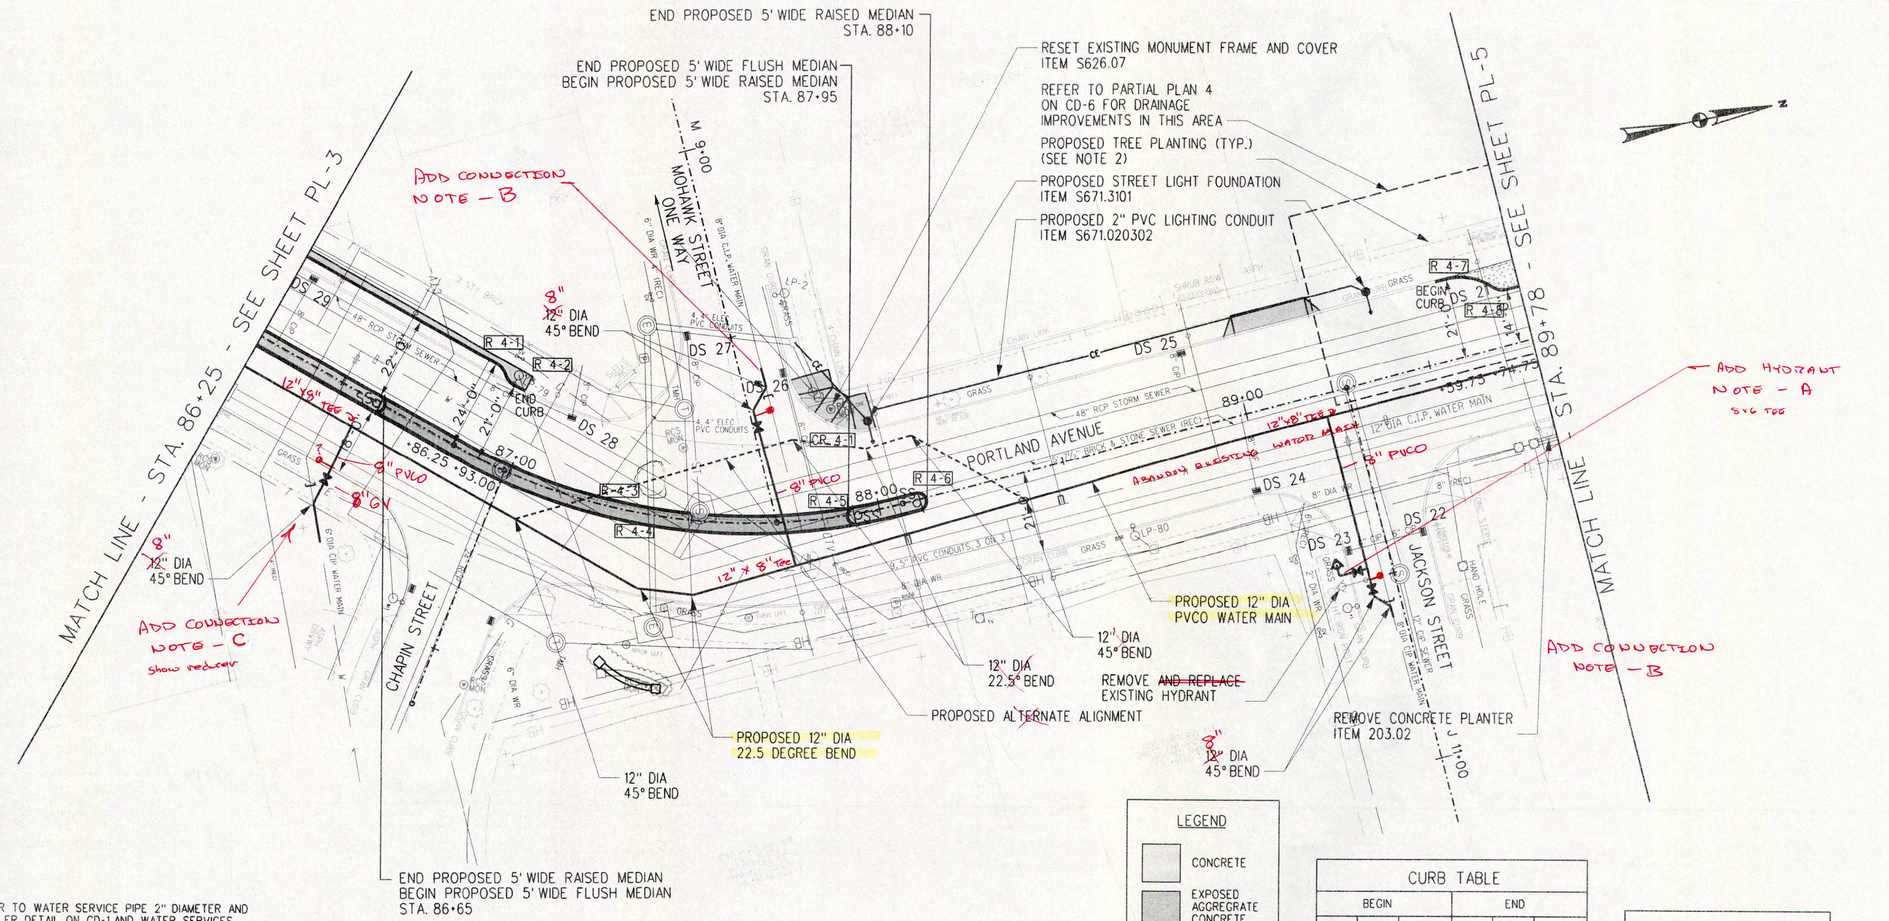

NOTES:
1. REFER TO WATER SERVICE PIPE 2" DIAMETER AND SMALLER DETAIL ON CD-1 AND WATER SERVICES TABLE ON CT-1 THROUGH CT-3 FOR ADDITIONAL INFORMATION.
2. FOR LOCATIONS AND SPECIES OF TREE PLANTINGS, REFER TO TREE PLANTING TABLE ON CT-5.
3. REFER TO INTERSECTION BUMP-OUT DETAIL ON CD-13.
4. WIDTH OF NEW SIDEWALK TO MATCH WIDTH OF EXISTING SIDEWALK

LEGEND
- CONCRETE
- EXPOSED AGGREGRATE CONCRETE
- GRASS

CURB TABLE

BEGIN			END		
STA.	SIDE	OFFSET	STA.	SIDE	OFFSET
85+62	LT	21.0'	86+96	LT	21.0'
89+57	LT	21.0'	90+05	LT	40.8'

CURB RADIUS DATA

NUMBER	RADIUS	DELTA	TANGENT	LENGTH	PC/PT STATION OFFSET
R 4-1	5'	138° 07'16"	1.86'	3.70'	86+83.27 24.0' / 86+86.78 22.5' LT
R 4-2	5'	138° 32'16"	2.04'	3.93'	86+86.78 22.5' / 86+91.00 21.0' LT
R 4-3	159'	139° 50'32"	56.63'	108.43'	86+83.27 24.0' / 87+93.25 2.0' LT
R 4-4	164'	134° 53'36"	58.25'	111.89'	86+83.65 3.0' / 87+93.13 3.0' RT
R 4-5	2.5'	N/A	N/A	7.85'	87+93.25 2.0' LT/ 87+93.25 3.0' RT
R 4-6	2.5'	N/A	N/A	7.85'	88+10.28 2.0' LT/ 88+10.28 3.0' RT
R 4-7	15'	135° 43'47"	6.20'	11.78'	89+59.72 21.0' / 89+70.39 16.2' LT
R 4-8	5'	135° 21'55"	2.06'	3.93'	89+71.19 15.5' / 89+74.65 14.0' LT

SIDEWALK ACCESS RAMPS

NUMBER	RAMP TYPE
CR 4-1	F

REFER TO SIDEWALK ACCESS RAMP DETAILS ON CD-11

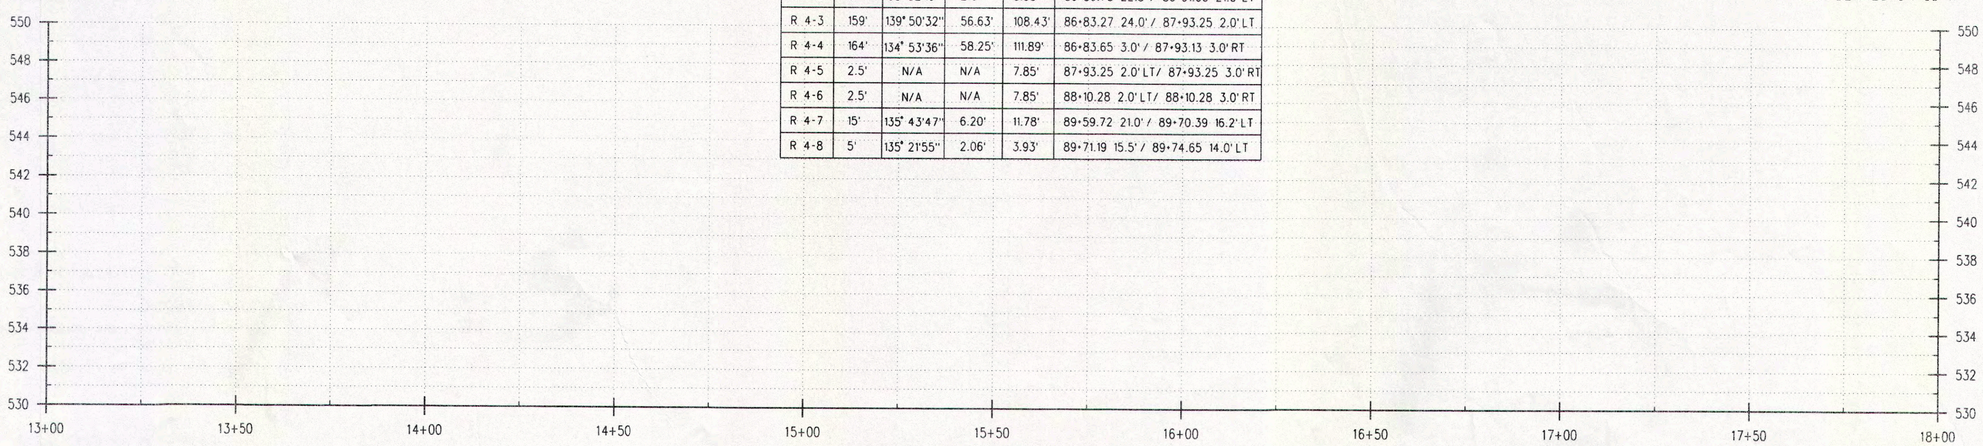

20' 0 20' 40'
SCALE: 1"=20'

DATE: MAY 2015
SCALE: 1" = 20'
DESIGNED BY: PGW / CJL
DRAWN BY: KLO / MD2

REVISIONS

NO	DATE	DESCRIPTION	BY

CITY OF ROCHESTER, NEW YORK
PORTLAND AVENUE REVITALIZATION

ROADWAY PLAN

COPYRIGHT © 2014
WENDEL

NO ALTERATION PERMITTED HEREON EXCEPT AS PROVIDED UNDER SECTION 7209 OF THE NEW YORK STATE EDUCATION LAW. ANY ALTERATION MUST BE ACCOMPANIED BY THE SEAL AND SIGNATURE OF THE ENGINEER, LAND SURVEYOR, ARCHITECT OR LANDSCAPE ARCHITECT WHO MADE SAID ALTERATION WITH THE STATEMENT "ALTERED BY" FOLLOWED BY A DESCRIPTION OF THE ALTERATIONS MADE.

wendel
100 Chestnut Street, Suite 1110
Rochester, NY 14604
www.wendelcompanies.com
Wendel WD Architecture, Engineering, Surveying and Landscape Architecture P.C.

DRAWING NO.
PL-4
SHEET 35 OF 44
WENDEL JOB NUMBER
22134062