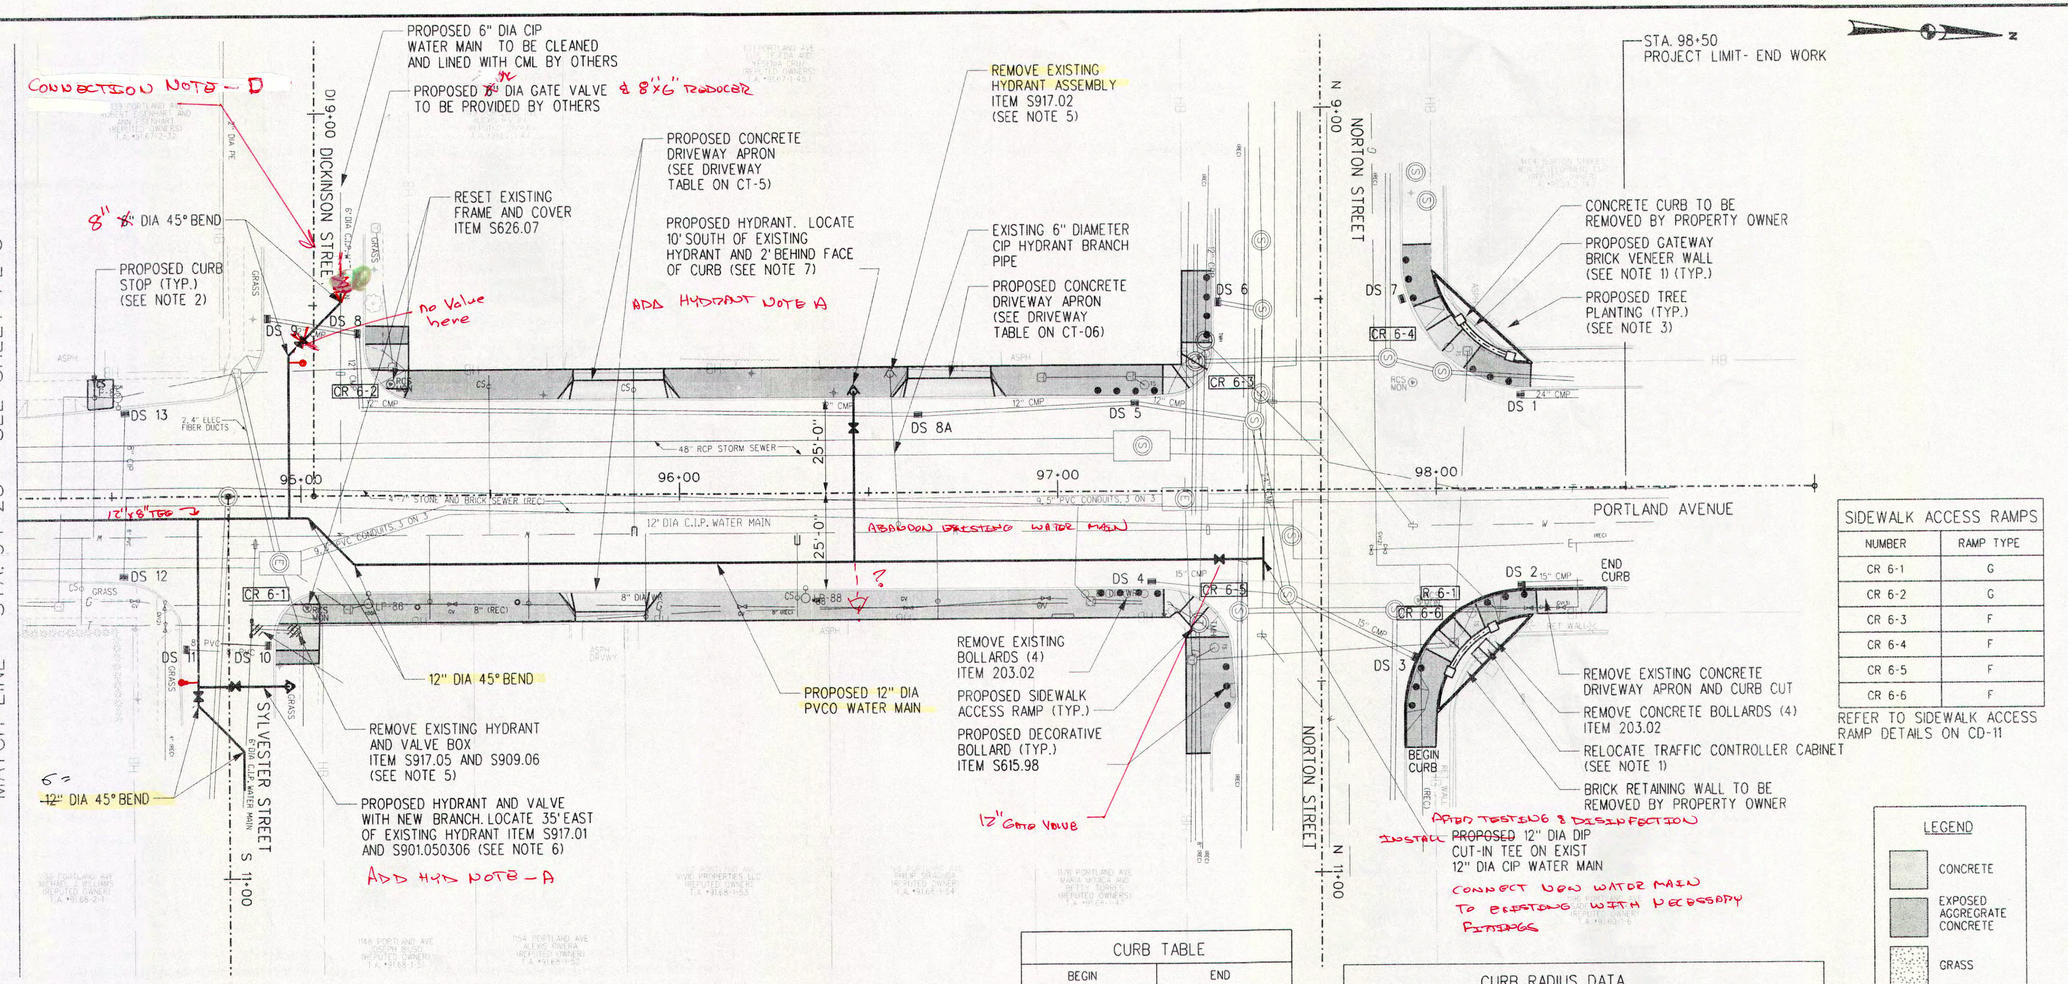

SIDEWALK ACCESS RAMPS	
NUMBER	RAMP TYPE
CR 6-1	G
CR 6-2	G
CR 6-3	F
CR 6-4	F
CR 6-5	F
CR 6-6	F

REFER TO SIDEWALK ACCESS RAMP DETAILS ON CD-11

CURB TABLE					
BEGIN			END		
STA.	SIDE	OFFSET	STA.	SIDE	OFFSET
97+91	RT	67.3'	98+45	RT	26.6'

CURB RADIUS DATA					
NUMBER	RADIUS	DELTA	TANGENT	LENGTH	PC/PT STATION OFFSET
R 6-1	32'	89° 28'45"	31.71'	49.97'	97+91.39 58.3' / 98+23.18 26.4' RT

LEGEND
- CONCRETE
- EXPOSED AGGREGRATE CONCRETE
- GRASS

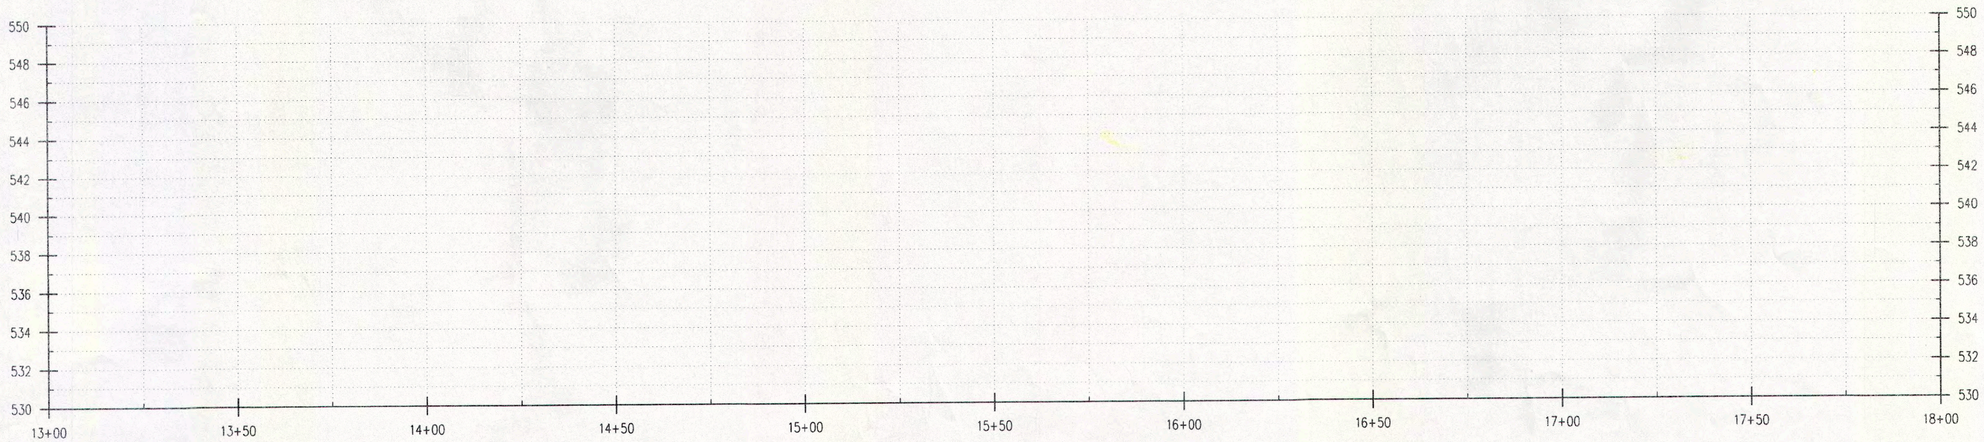

20' 0 20' 40'
SCALE: 1"=20'

DATE: MAY 2015
SCALE: 1" = 20'
DESIGNED BY: PGW / CJL
DRAWN BY: KLO / MD2

REVISIONS

NO.	DATE	DESCRIPTION	BY

CITY OF ROCHESTER, NEW YORK
PORTLAND AVENUE REVITALIZATION

ROADWAY PLAN

COPYRIGHT © 2014 WENDEL

NO ALTERATION PERMITTED HEREON EXCEPT BY PROFESSIONAL ENGINEER SECTION 7209 SUBDIVISION 2 OF THE NEW YORK STATE EDUCATION LAW. ANY ALTERATIONS SHALL BE ACCOMPANIED BY THE SEAL AND SIGNATURE OF THE ENGINEER, LAND SURVEYOR, ARCHITECT OR LANDSCAPE ARCHITECT MAKING SAID ALTERATION WITH THE STATEMENT "ALTERED BY" FOLLOWED BY A DESCRIPTION OF THE ALTERATIONS MADE.

wendel
100 Chestnut Street, Suite 1110
Rochester, NY 14604
www.wendelcompanies.com
Wendel WD Architecture, Engineering, Surveying and Landscape Architecture P.C.

DRAWING NO.
PL-6
SHEET 37 OF 44
WENDEL JOB NUMBER
22134062