VANDERLINDE ELECTRIC CORP.

ABBREVIATIONS

ALUM.	ALUMINUM	INT.	INTERIOR
ARCH.	ARCHITECT	INSUL.	INSULATION
B. PL.	BASE PLATE	JT.	JOINT
BLDG.	BUILDING	JUNT.	JUNTURE
COL.	COLUMN	LGT.	LENGTH
CONN.	CONNECTION	O.H.	OVERHEAD
CONC.	CONCRETE	OPN'G	OPENING
CONT.	CONTINUOUS	PER.	PERIMETER
DWG.	DRAWING	R.D.	ROOF DRAIN
DET.	DETAIL	R.O.B.	RUN OF BANK
EL.	ELEVATION	REINF.	REINFORCING
EXP.	EXPANSION	SHT.	SHEET
FL	FLOOR	STL.	STEEL
FOUND.	FOUNDATION	VERT.	VERTICAL
HORIZ.	HORIZONTAL	OP. GL.	OPAQUE GLASS

LIST OF DRAWINGS

SHEET No	NAME
B1	SITE PLAN
B2	FOUNDATION PLAN & DETAILS
B3	FLOOR PLANS & DETAILS
B4	STEEL FRAMING & WINDOW DETAILS
B5	ROOF PLANS & DETAILS, INTERIOR ELEVATIONS
B6	ELEVATIONS & DETAILS
B7	WALL SECTIONS
B8	CONCRETE WALL DETAILS & MISCELLANEOUS SECTION & DETAILS

ARCHITECTURAL SYMBOL LIST

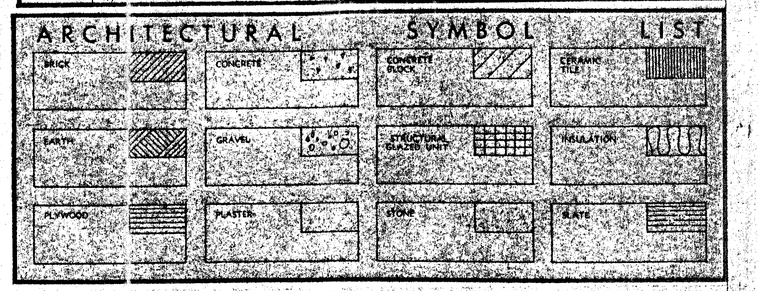

SITE PLAN SYMBOL LIST

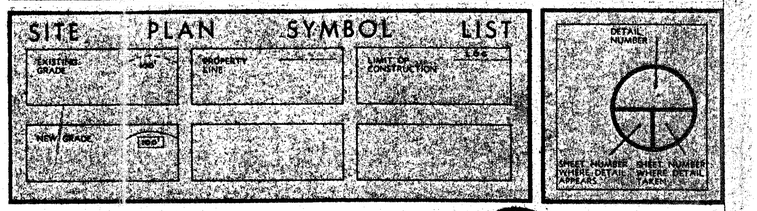

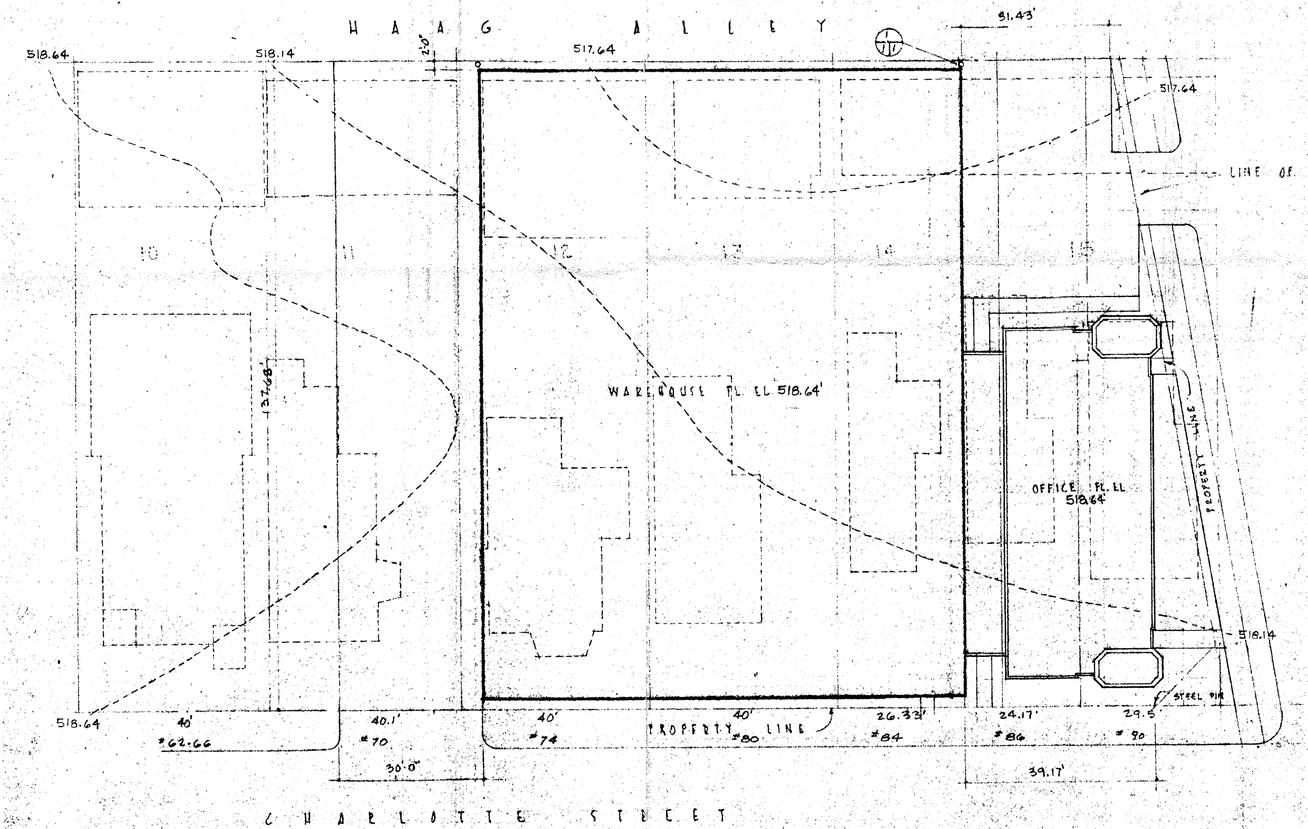

SITE PLAN
1/16" = 1'-0"

REGISTERED ARCHITECT THOMAS DECARLO NEW YORK

Thomas DeCarlo

3/12/62

MANHOLES POURED WORK BOLT & ANCHORS	SITE PLAN		B1
	VANDERLINDE ELECTRIC COMPANY	T.S. & MARKET	
		T.A. LAMB	1-18-62 2-8-62
1655 LAKE AVE. ROCHESTER, N.Y.	ROCHESTER NEW YORK	T.H. MATSAFEL	8-6-61
			1:1