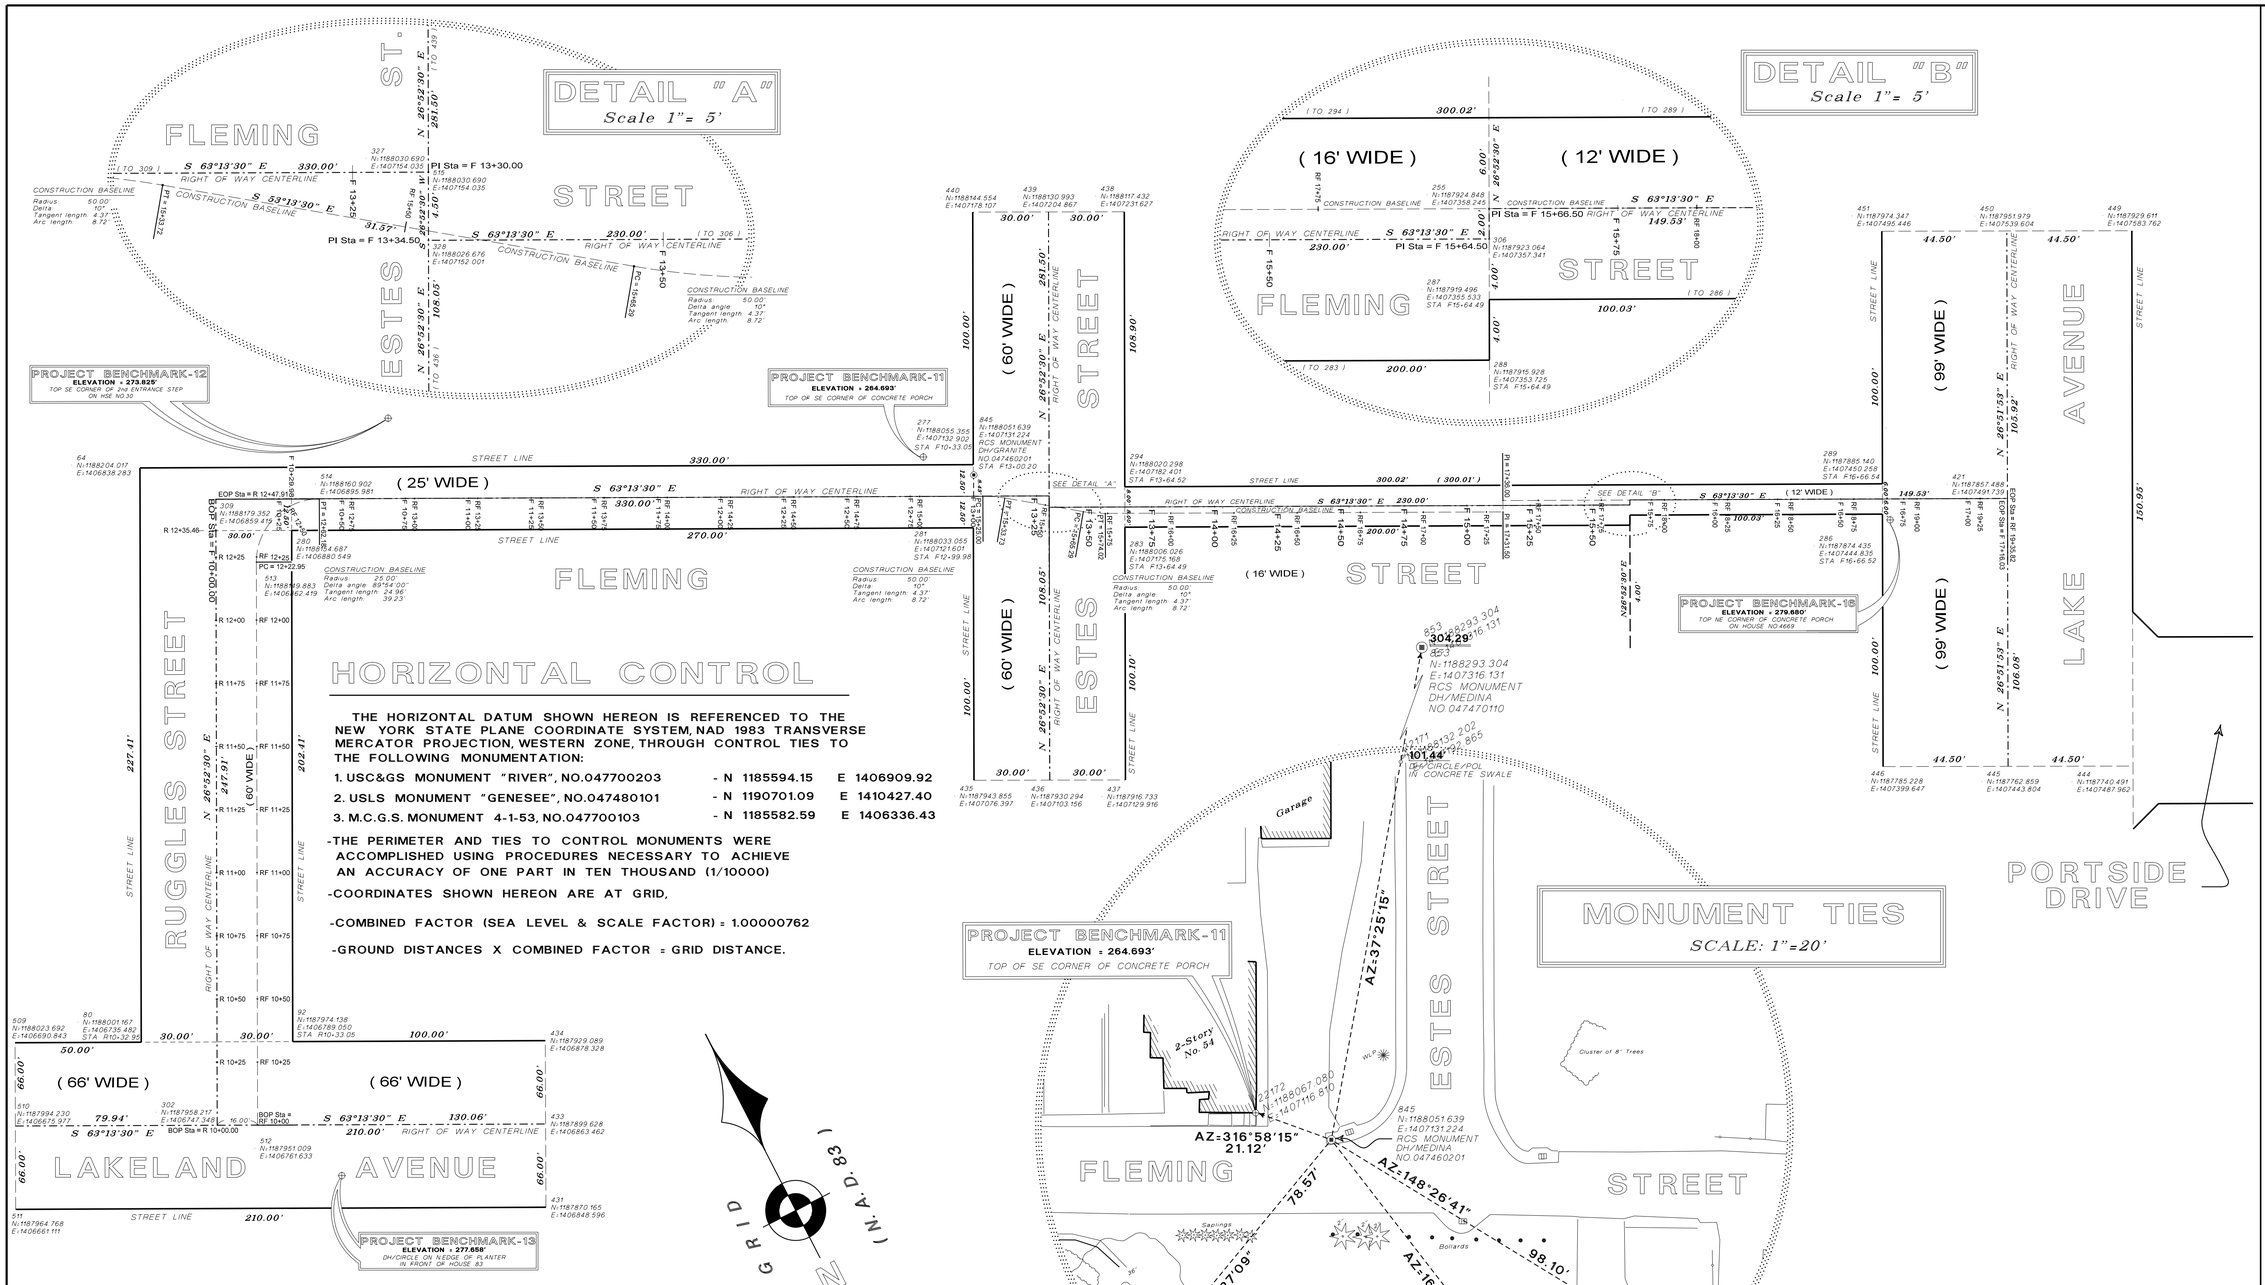

Department of Environmental Services
Architecture and Engineering Services
City of Rochester, New York

CITY SURVEYOR JACEK M. SZYMANSKI, P.L.S.
CITY ENGINEER JAMES R.McINTOSH,P.E.

PROJECT TITLE
STREET IMPROVEMENT PROGRAM
HINCHER GROUP

NO.	REVISION	BY	DATE
1	ADD CONSTRUCTION BASELINE	JS	8/25/14

ISSUED JUNE 1, 2015
CHECKED Jacek M. Szymanski, PLS
DRAWN Jeffrey D. Chase
DESIGN Jeffrey D. Chase
SCALE 1" = 30'
PROJECT NUMBER 12109

DRAWING TITLE
GEOMETRICS

DRAWING NO.
5
OF
50