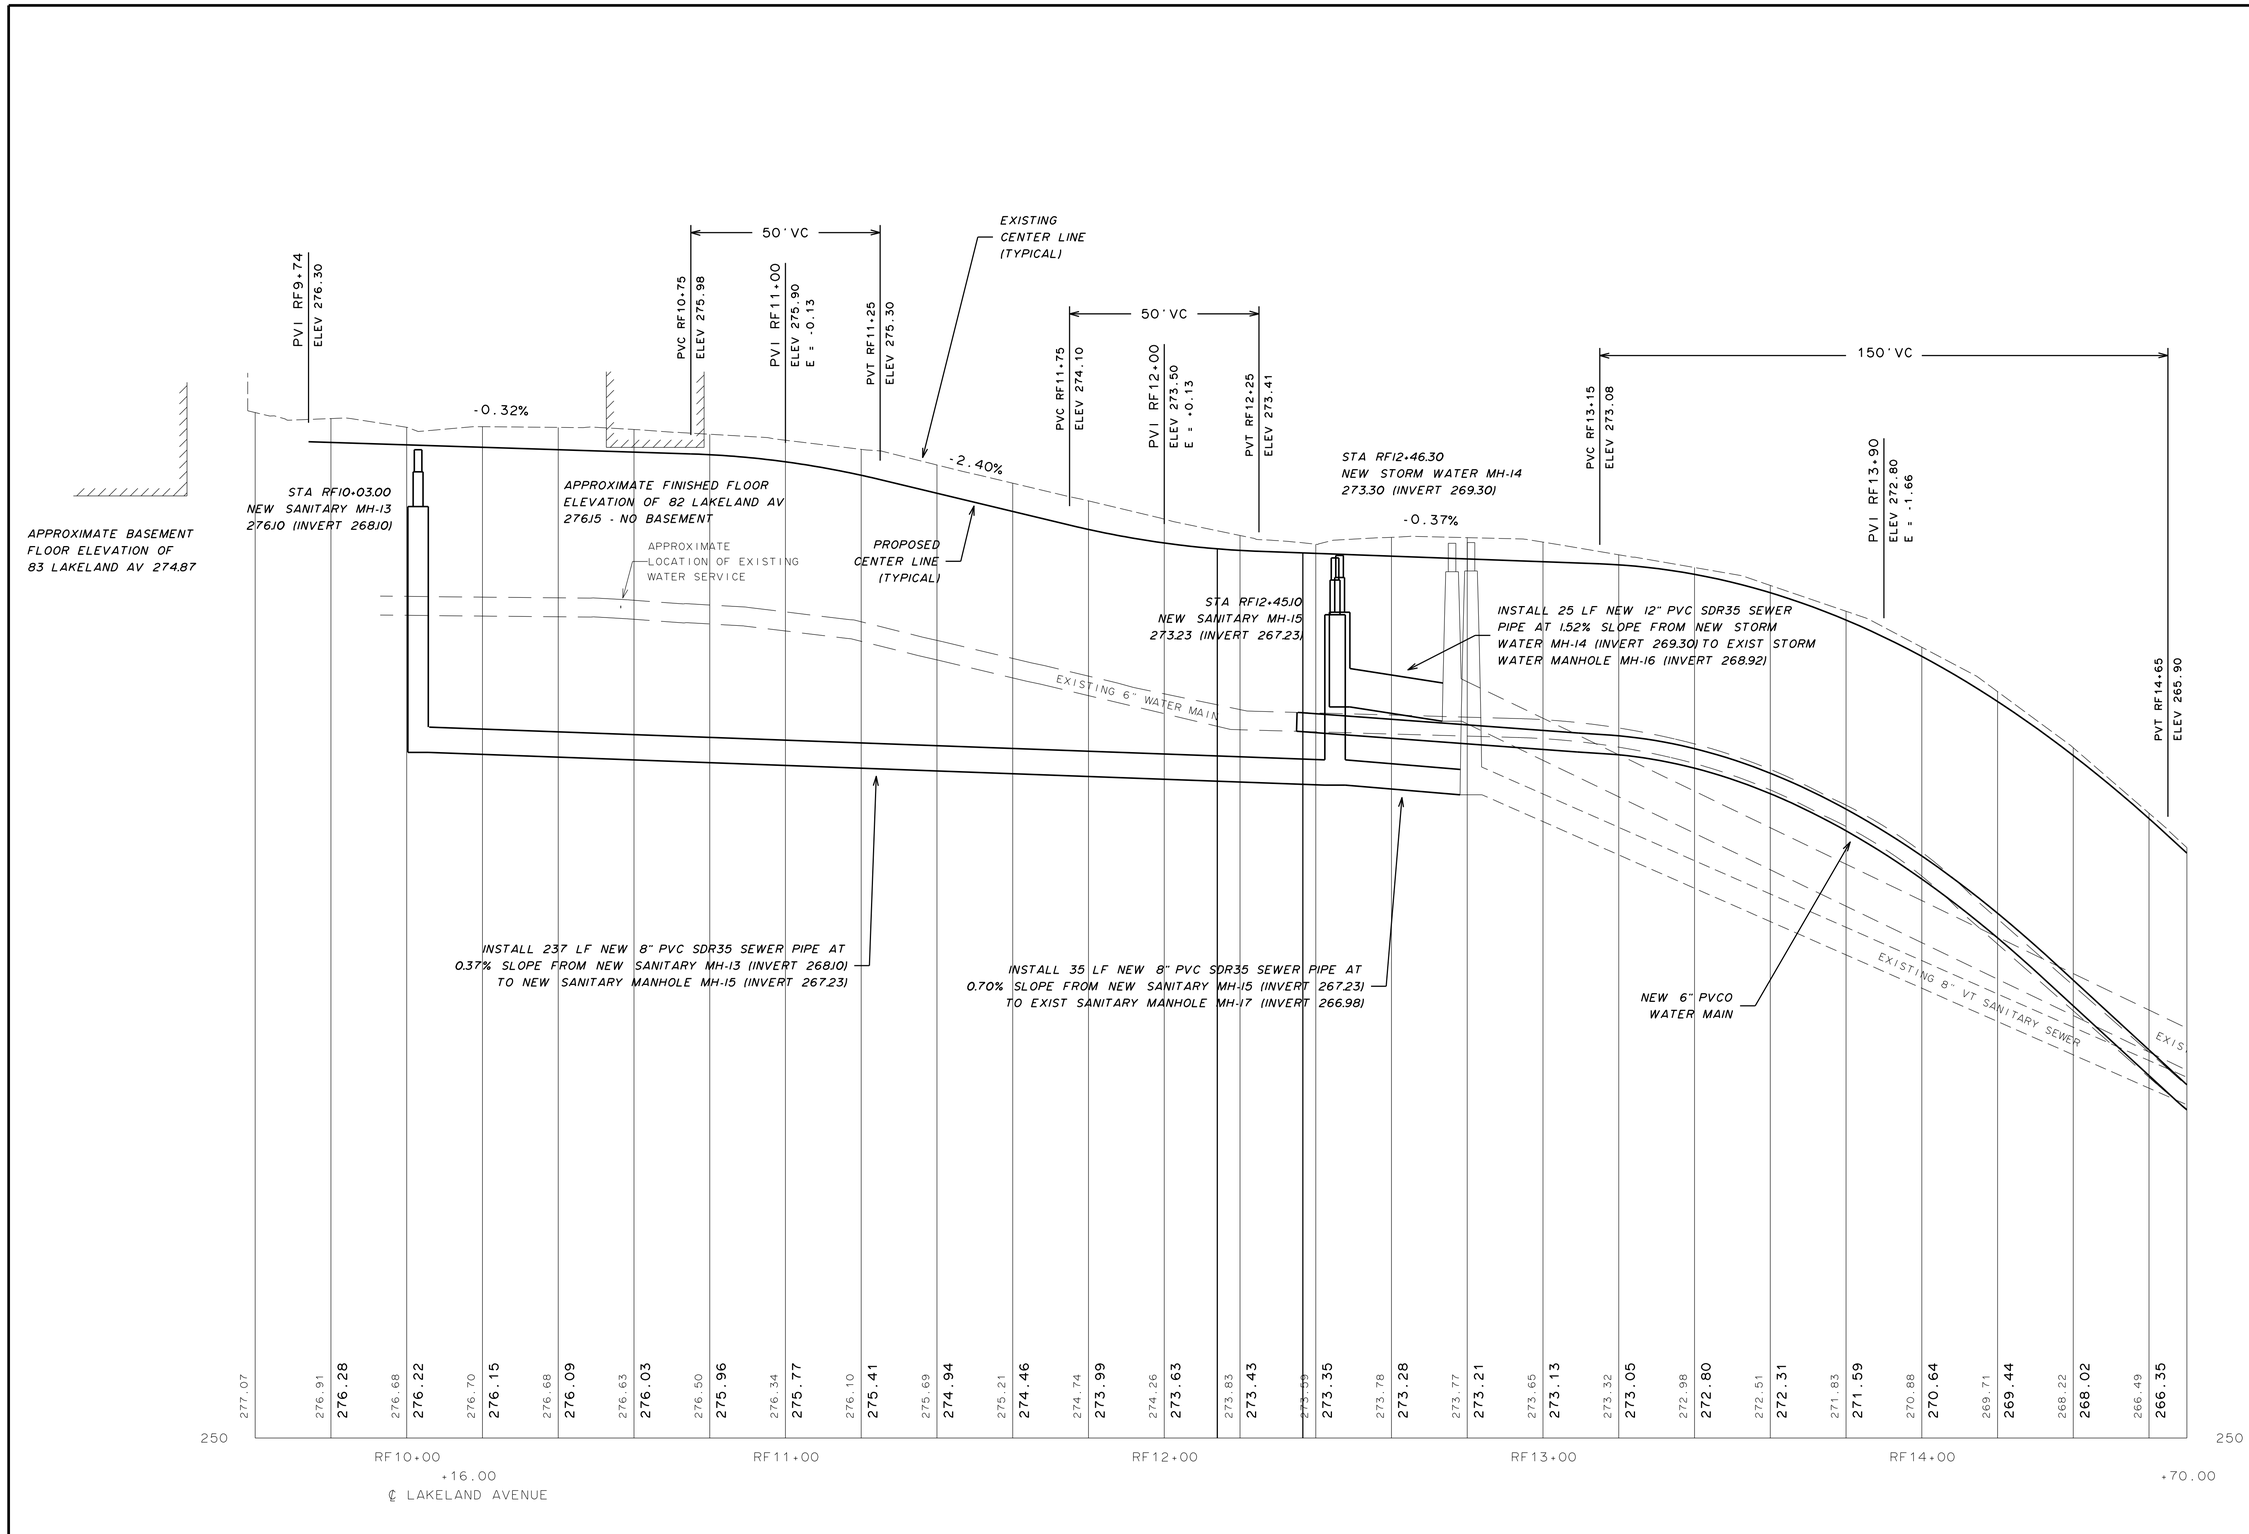

Department of Environmental Services
Architecture and Engineering Services
City of Rochester, New York

MANAGING ENGINEER ALBERT J.GIGLIO,P.E.
CITY ENGINEER JAMES R.McINTOSH,P.E.

PROJECT TITLE
STREET
IMPROVEMENT PROGRAM
HINCHER GROUP

NO.	REVISION	BY	DATE

ISSUED JUNE 1, 2015
CHECKED LYR
DRAWN RKS
DESIGN LYR
SCALE H: 1" = 20' V: 1" = 2'
PROJECT NUMBER 12109

DRAWING TITLE
PROFILE
RUGGLES STREET
SOUTH END TO
STATION RF14+70

DRAWING NO.
32
OF
50