


| RADII ELEVATIONS | | |
|---|---|---|
| R-26 | R-27 | R-28 |
| PC<br>268.43C<br>267.83G | PC<br>269.28C<br>268.68G | PC<br>271.53C<br>270.93G |
| PT<br>269.00C<br>268.40G | PT<br>270.95C<br>270.35G | PT<br>273.00C<br>272.40G |

FLEMING STREET
TURN-AROUND GRADING PLAN

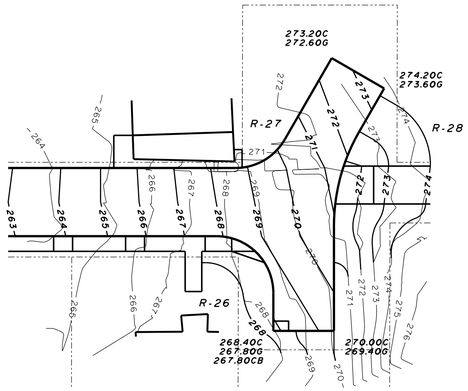


Department of Environmental Services
Architecture and Engineering Services
City of Rochester, New York

MANAGING ENGINEER ALBERT J.GIGLIO,P.E.
CITY ENGINEER JAMES R.McINTOSH,P.E.

PROJECT TITLE
STREET
IMPROVEMENT PROGRAM
HINCHER GROUP

| NO. | REVISION | BY | DATE |
|---|---|---|---|
| | | | |

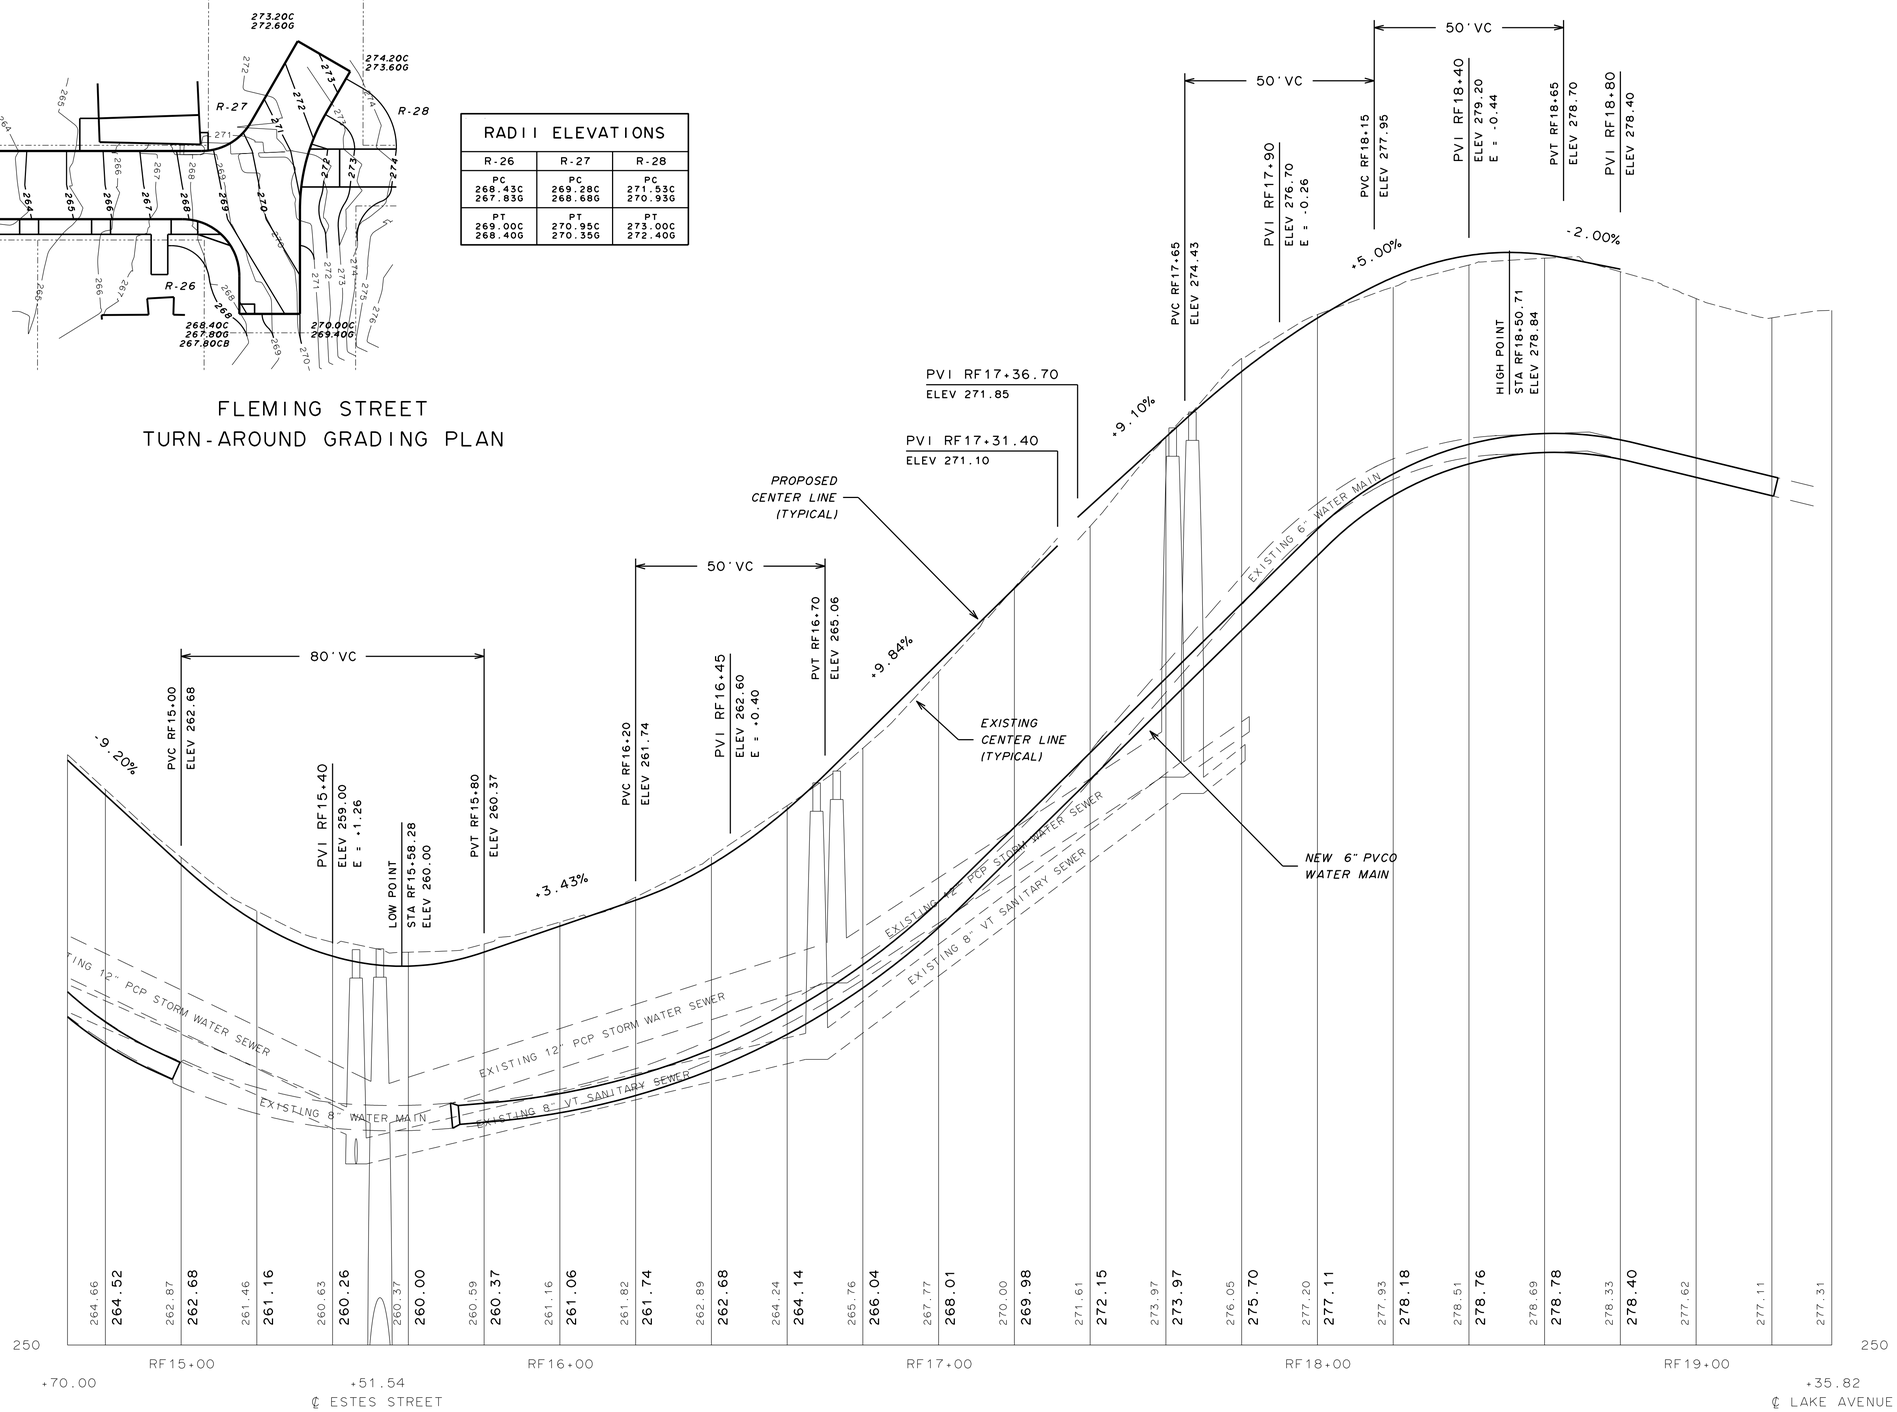ISSUED JUNE 1, 2015
CHECKED LYR
DRAWN RKS
DESIGN LYR
SCALE H: 1" = 20' V: 1" = 2'
PROJECT NUMBER 12109

DRAWING TITLE
PROFILE
FLEMING STREET
STATION RF14+70 TO
LAKE AVENUE
TURN-AROUND GRADING

DRAWING NO.
33
OF
50