IS THIS BEING PAVED? CAN'T BE COUNTED AS 'OPEN' SPACE.

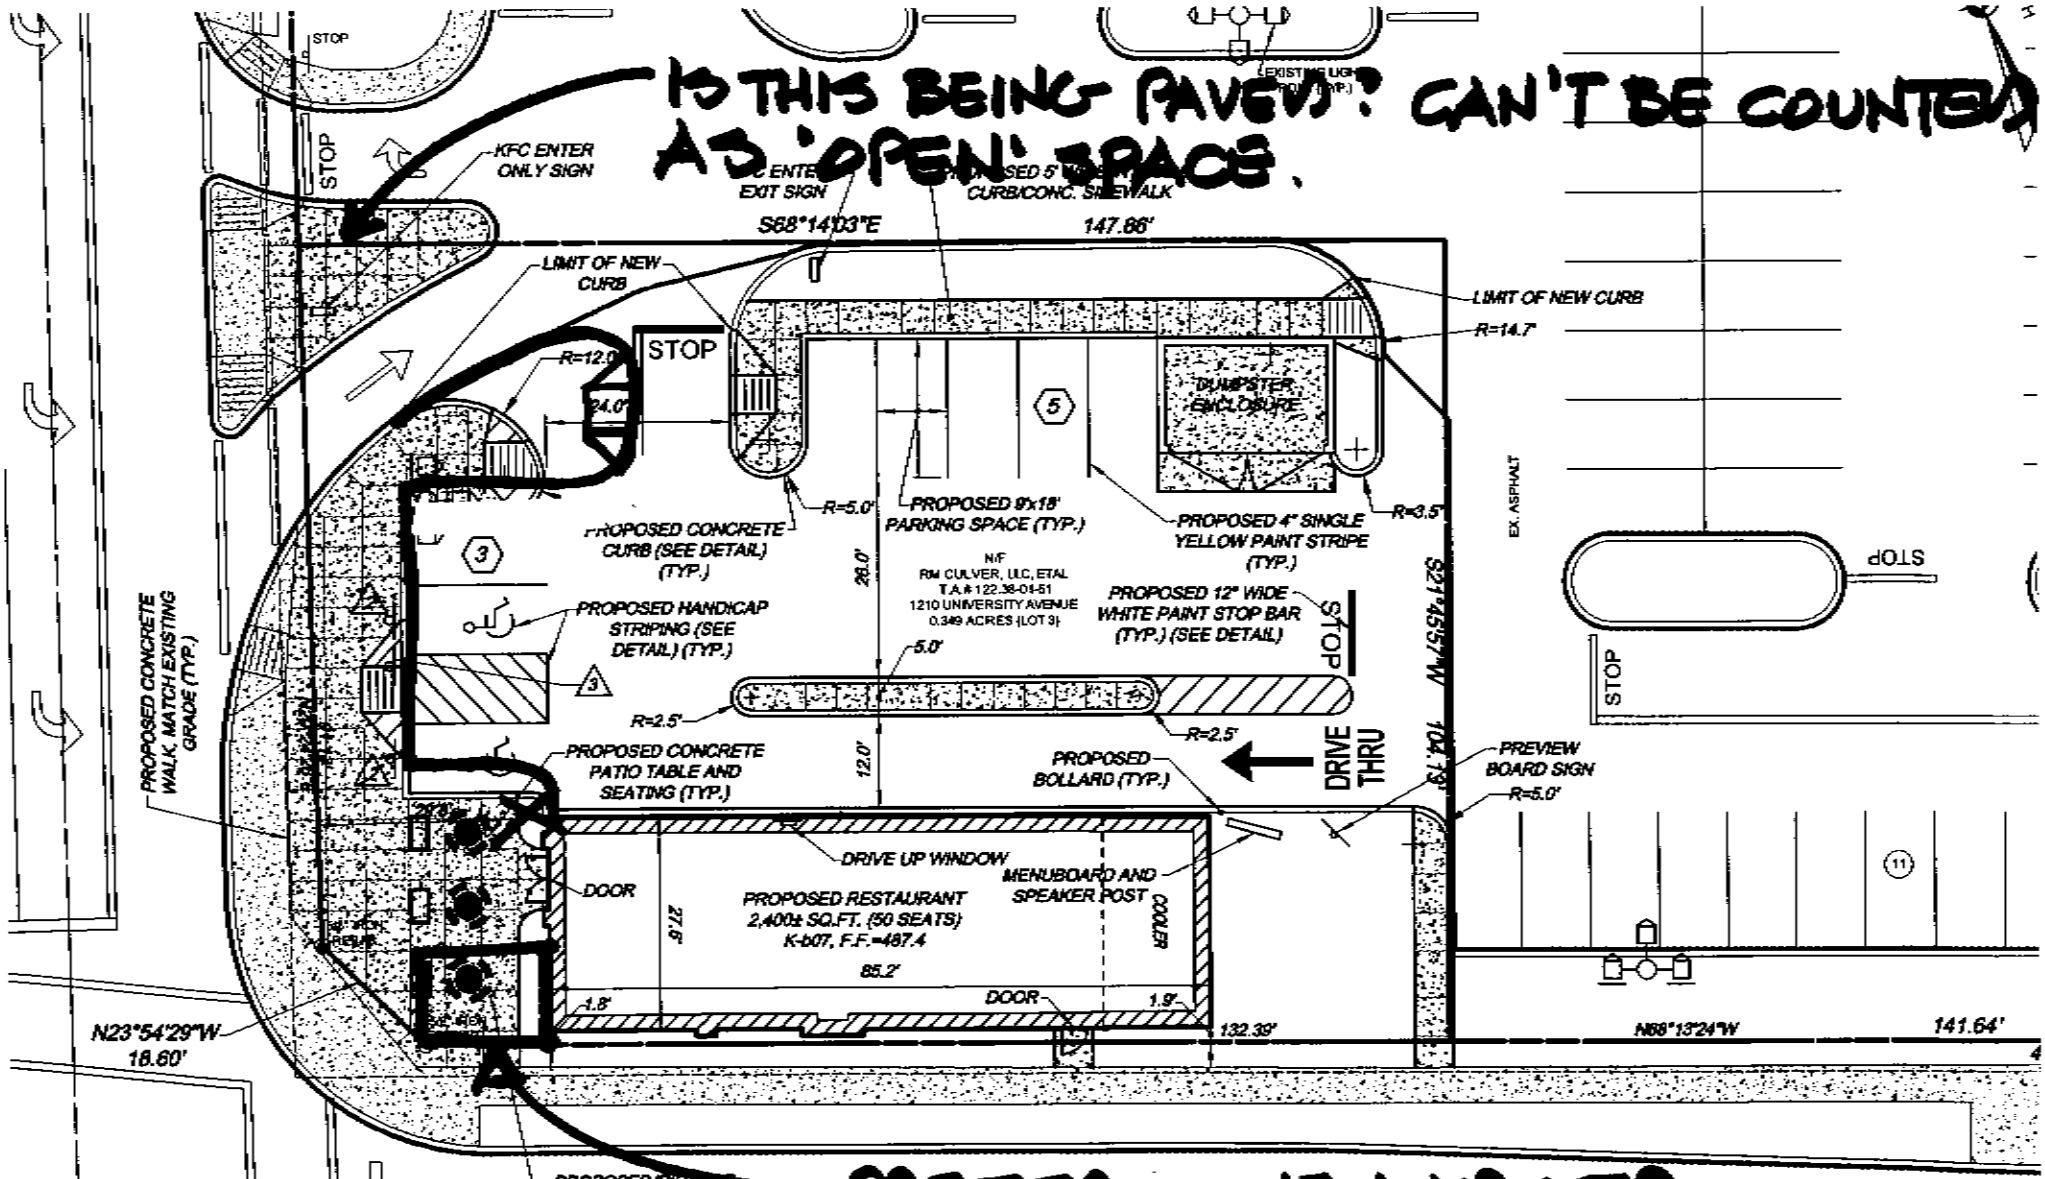

PREFER ONE LARGER GREENSPACE

P. SIEGRIST COMMENTS 3/18/09