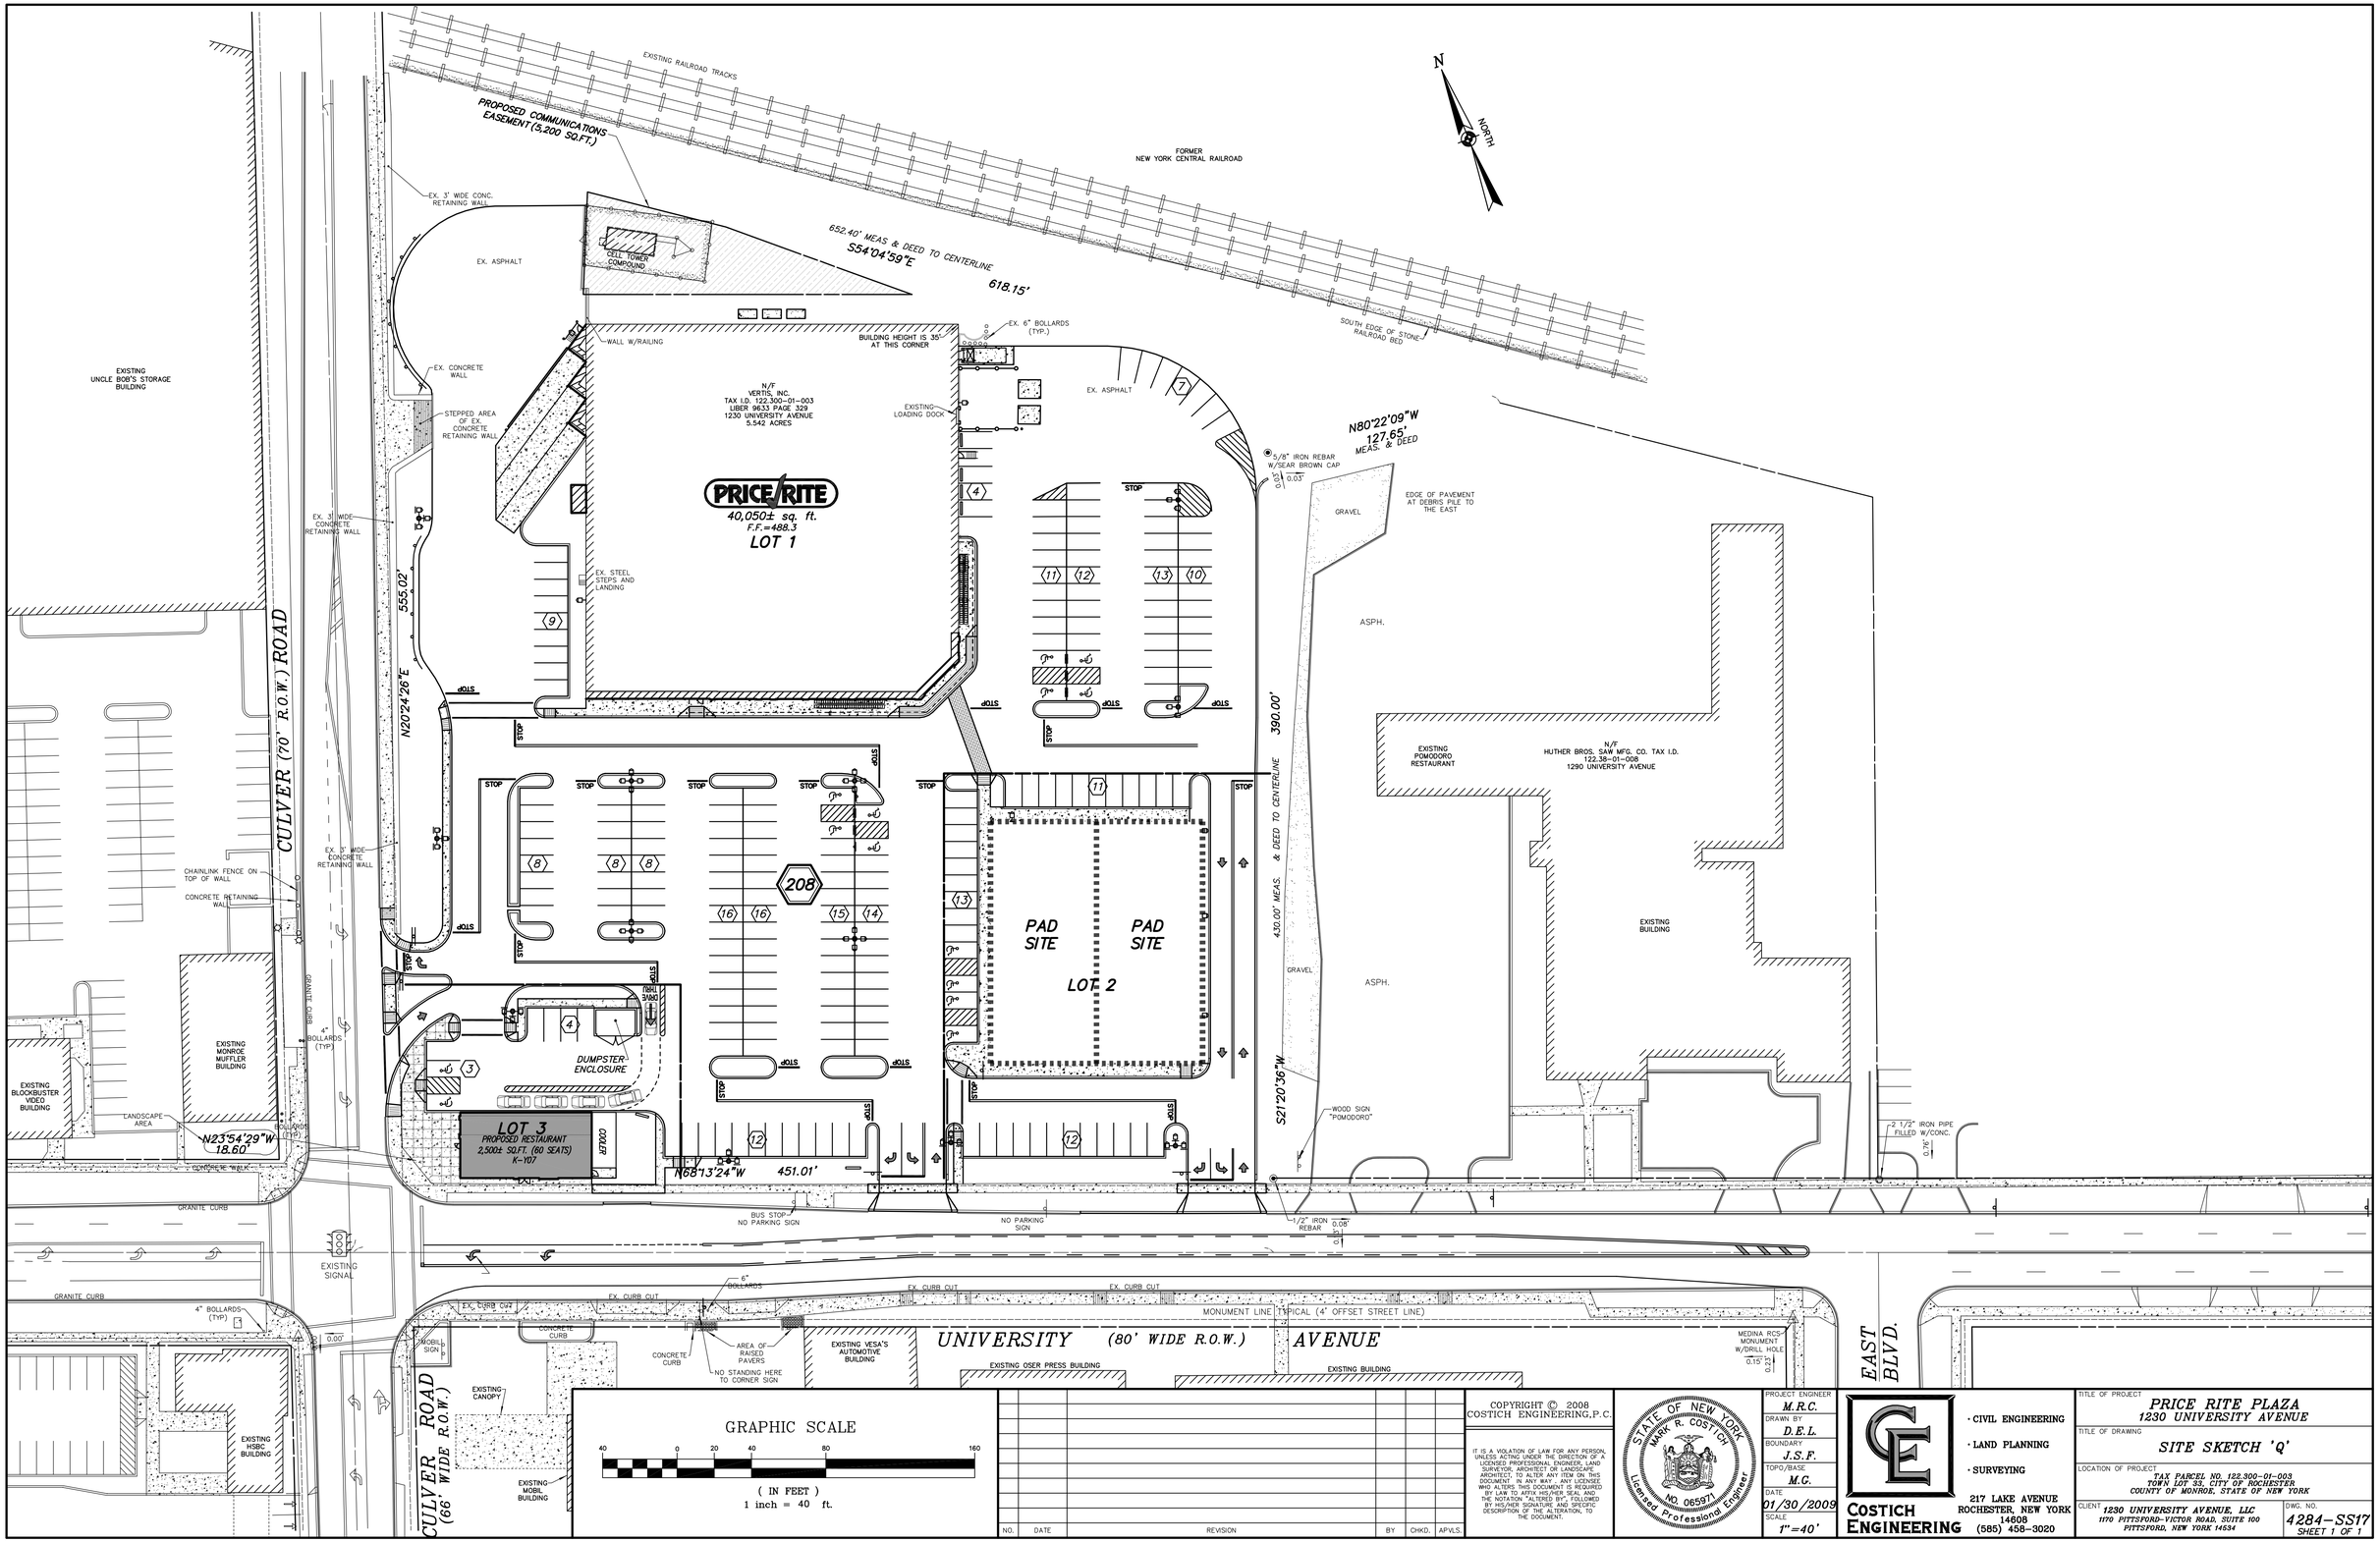

NO.	DATE	REVISION	BY	CHKD.	APVLS.

COPYRIGHT © 2008 COSTICH ENGINEERING, P.C.

IT IS A VIOLATION OF LAW FOR ANY PERSON, UNLESS ACTING UNDER THE DIRECTION OF A LICENSED PROFESSIONAL ENGINEER, LAND SURVEYOR, ARCHITECT OR LANDSCAPE ARCHITECT, TO ALTER ANY ITEM ON THIS DOCUMENT IN ANY WAY. ANY LICENSEE WHO ALTERS THIS DOCUMENT IS REQUIRED BY LAW TO AFFIX HIS/HER SEAL AND THE NOTATION "ALTERED BY" FOLLOWED BY HIS/HER SIGNATURE AND SPECIFIC DESCRIPTION OF THE ALTERATION, TO THE DOCUMENT.

STATE OF NEW YORK
MARK R. COSTICH
NO. 065971
Licensed Professional Engineer

PROJECT ENGINEER: M.R.C.
DRAWN BY: D.E.L.
BOUNDARY: J.S.F.
TOPO/BASE: M.G.
DATE: 01/30/2009
SCALE: 1"=40'

COSTICH ENGINEERING
· CIVIL ENGINEERING
· LAND PLANNING
· SURVEYING
217 LAKE AVENUE
ROCHESTER, NEW YORK 14608
(585) 458-3020

TITLE OF PROJECT: PRICE RITE PLAZA
1230 UNIVERSITY AVENUE

TITLE OF DRAWING: SITE SKETCH 'Q'

LOCATION OF PROJECT: TAX PARCEL NO. 122.300-01-003
TOWN LOT 33, CITY OF ROCHESTER
COUNTY OF MONROE, STATE OF NEW YORK

CLIENT: 1230 UNIVERSITY AVENUE, LLC
1170 PITTSFORD-VICTOR ROAD, SUITE 100
PITTSFORD, NEW YORK 14534

DWG. NO. 4284-SS17
SHEET 1 OF 1